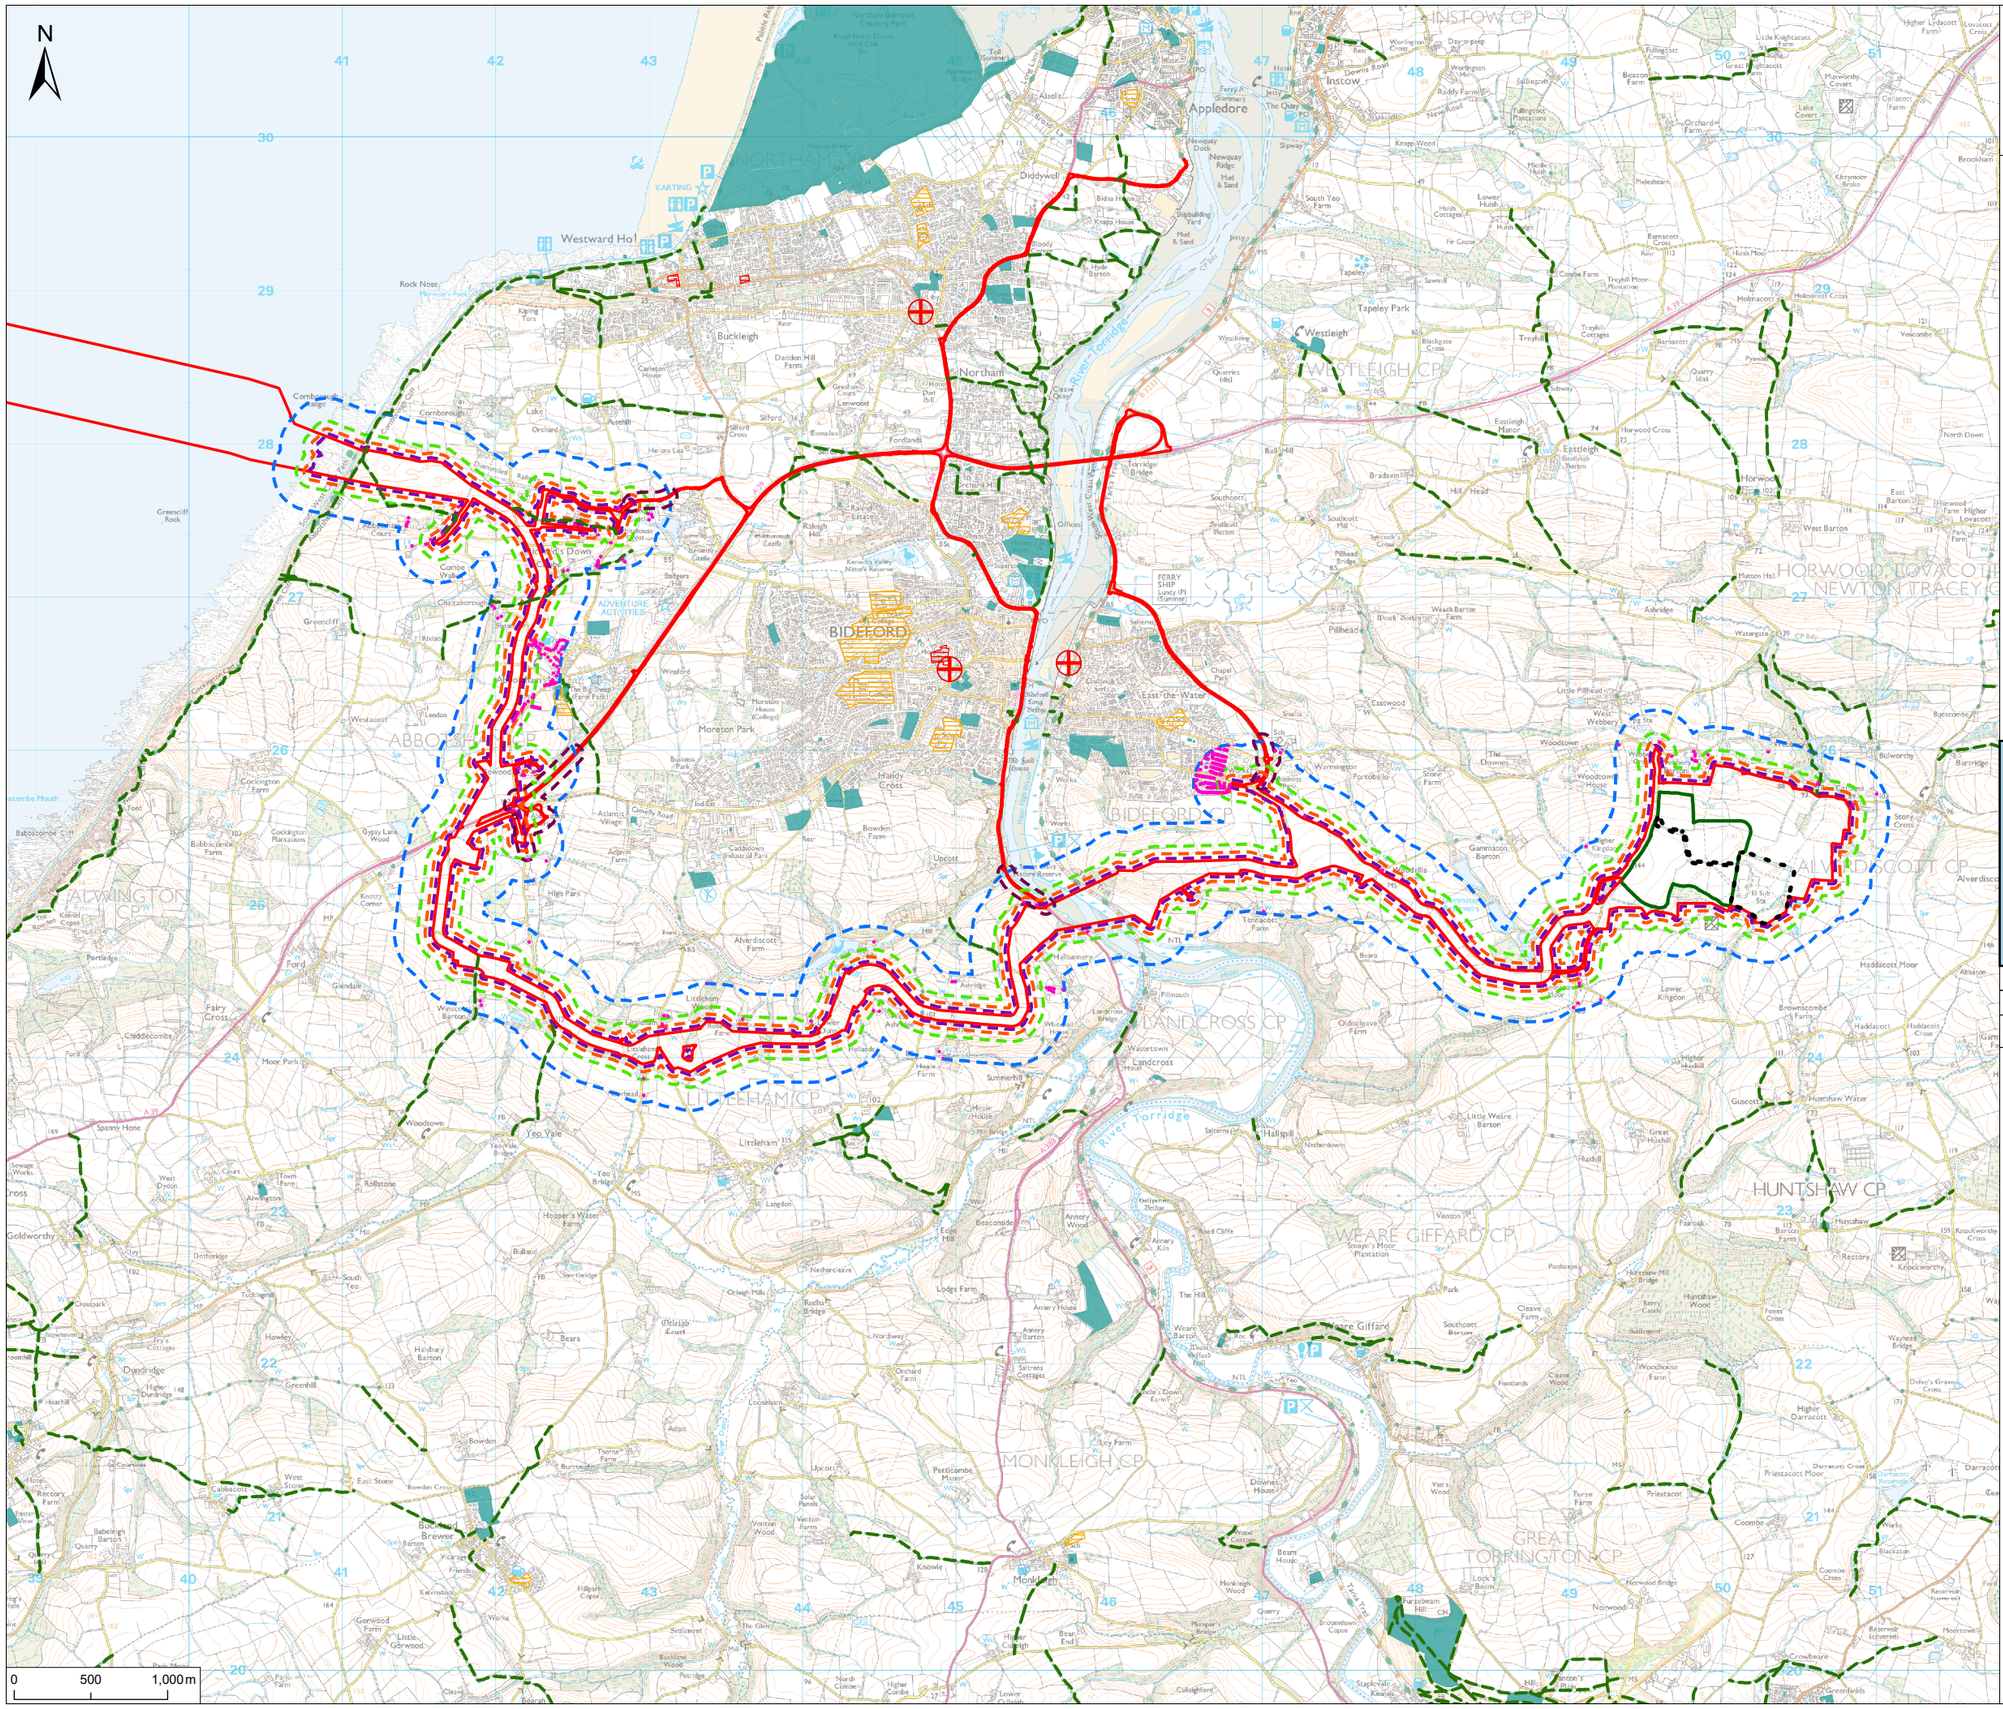

Notes

1. This plan is scaled at paper size A3. If received electronically it is the recipients responsibility to print to the correct scale. Only written dimensions should be used.

Legend

- Proposed Development Draft Order Limits
- Converter Site
- Alverdiscott Substation Site
- Greenspace
- Educational Sites
- Medical Care Sites
- Public Rights of Way
- GP Surgery
- Residential Building

Air Quality Buffer

- 20m
- 50m
- 100m
- 250m
- 50m AIL Entrances

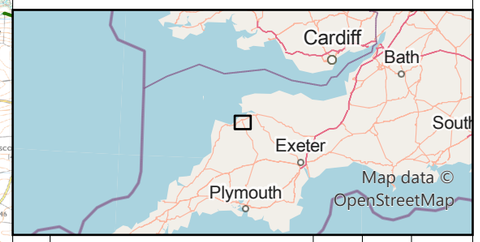

Rev	Description	By	CB	Date

Client: Xlinks 1 Limited

Project: Xlinks Morocco-UK Power Project

Title: Human Health Receptors Located Within air Quality Study Area

Status	Drawn By	PM/Checked By
FINAL	SHB	MB
Project Number	**Scale @ A3**	**Date Created**
794-PLN-ESH-00030	1:40,000	April 2024
Figure Number		**Rev**
7.2		**05**

www.xlinks.co

O:\11809 Xlinks Alverdiscott\Tech\Drawings\11809-0174-05.aprx

© Crown copyright, All rights reserved. 2024 License number 0100031673,10001998,100048492. Contains Ordnance Survey data © Crown copyright and database right 2024.